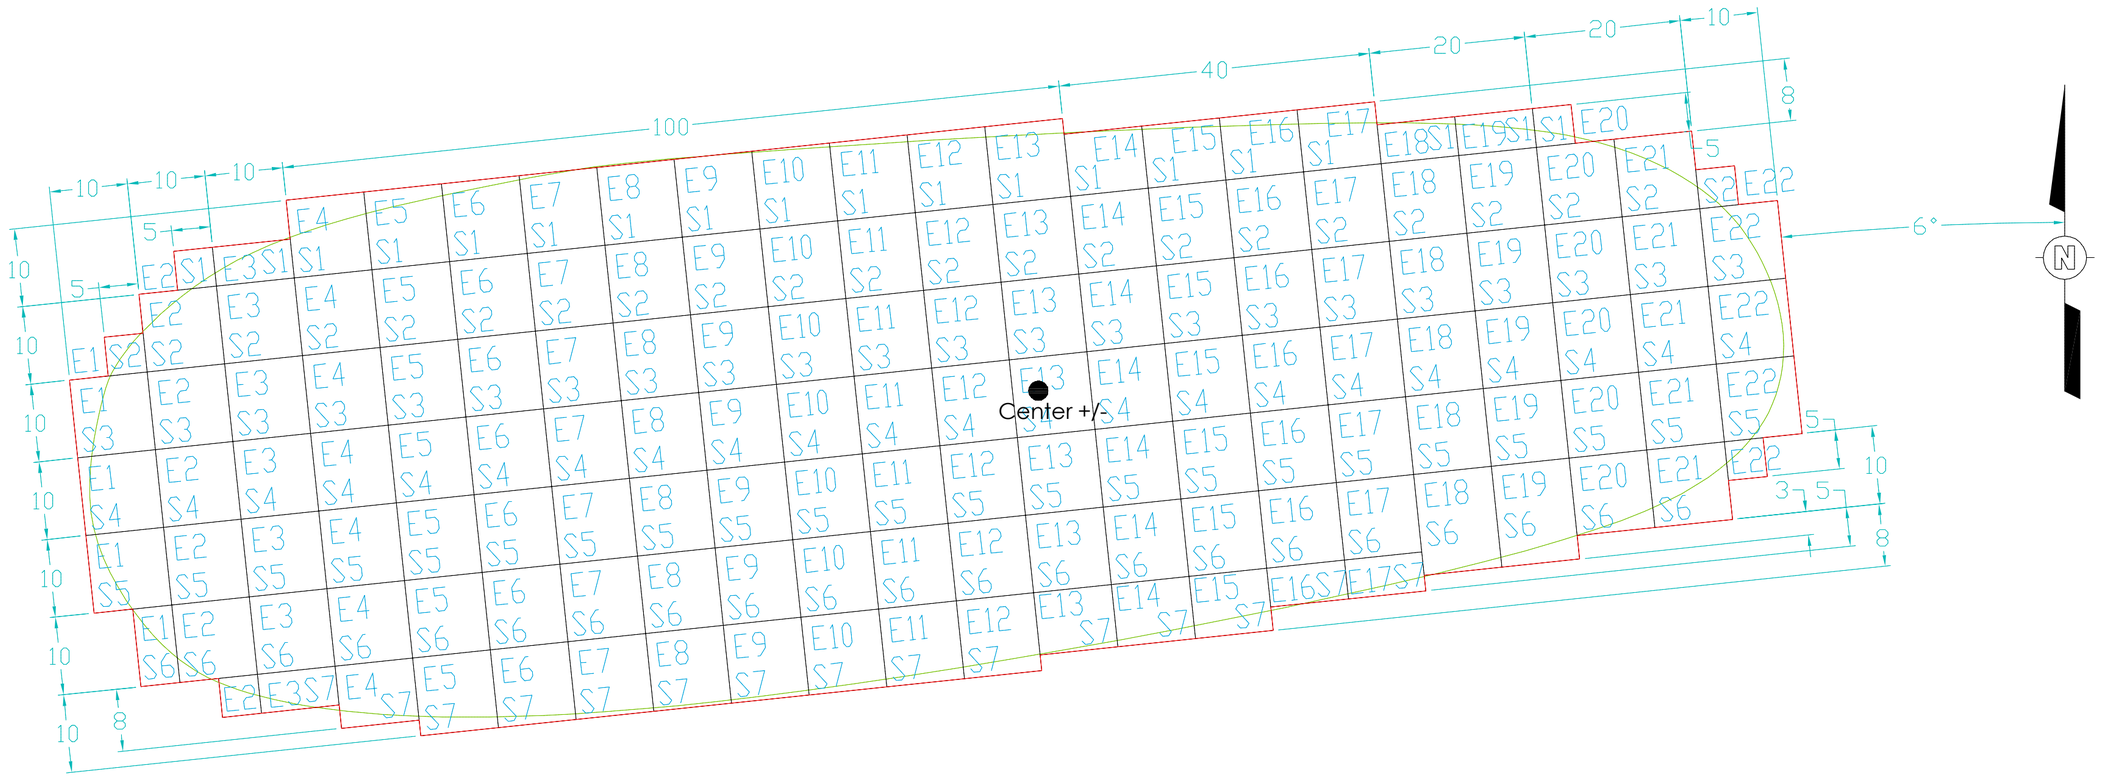

THE SOIL MIXING AREA IS 13,600 FT2
6,548 YD3 AT 13' DEEP
BASIC CELLS ARE 10'x10' WITH SOME 5'X10' AND 5'x5'
E14-E17 IN THE S1 ROW, E13-E15 IN THE S7 ROW & E4S7 ARE 10'x8'
E18S6 & E19S6 ARE 10'x13'

LANG TOOL CO.		DRAWN BY: BILL LANG
		DATE: 5/24/21016
USED ON: STANTEC SALEM, IL	DRAWING NAME: CELL LAYOUT AND DESIGNATION	SCALE: ***
		DRAWING NO.: ST-001